CR 600W RECONSTRUCTION
FROM CR 600S TO W STINEMYER RD.

N

Scale: 1" = 20'

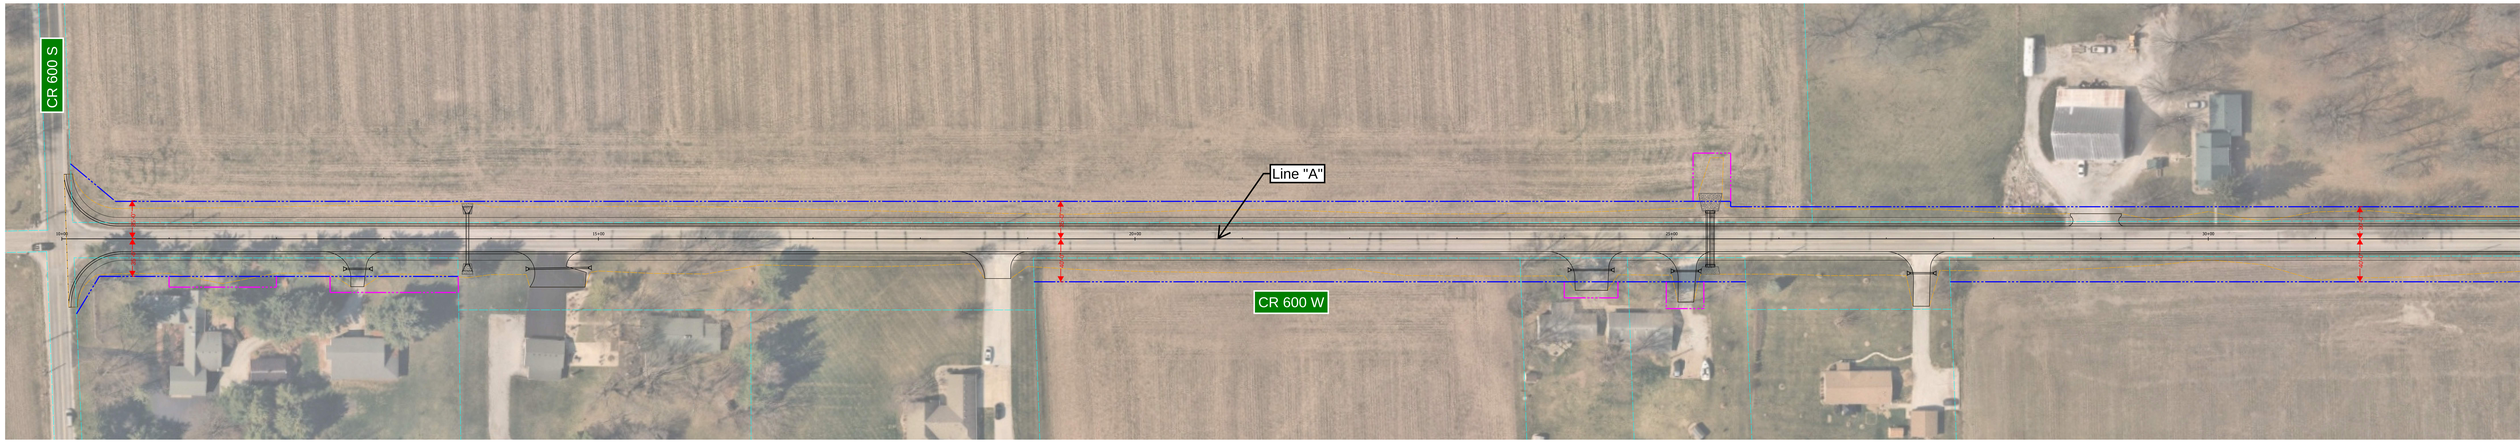

Legend

- Constr. Limits
- Existing R/W
- Proposed R/W
- Temp. R/W

CR 600W RECONSTRUCTION
FROM CR 600S TO W STINEMYER RD.

N

Scale: 1" = 20'

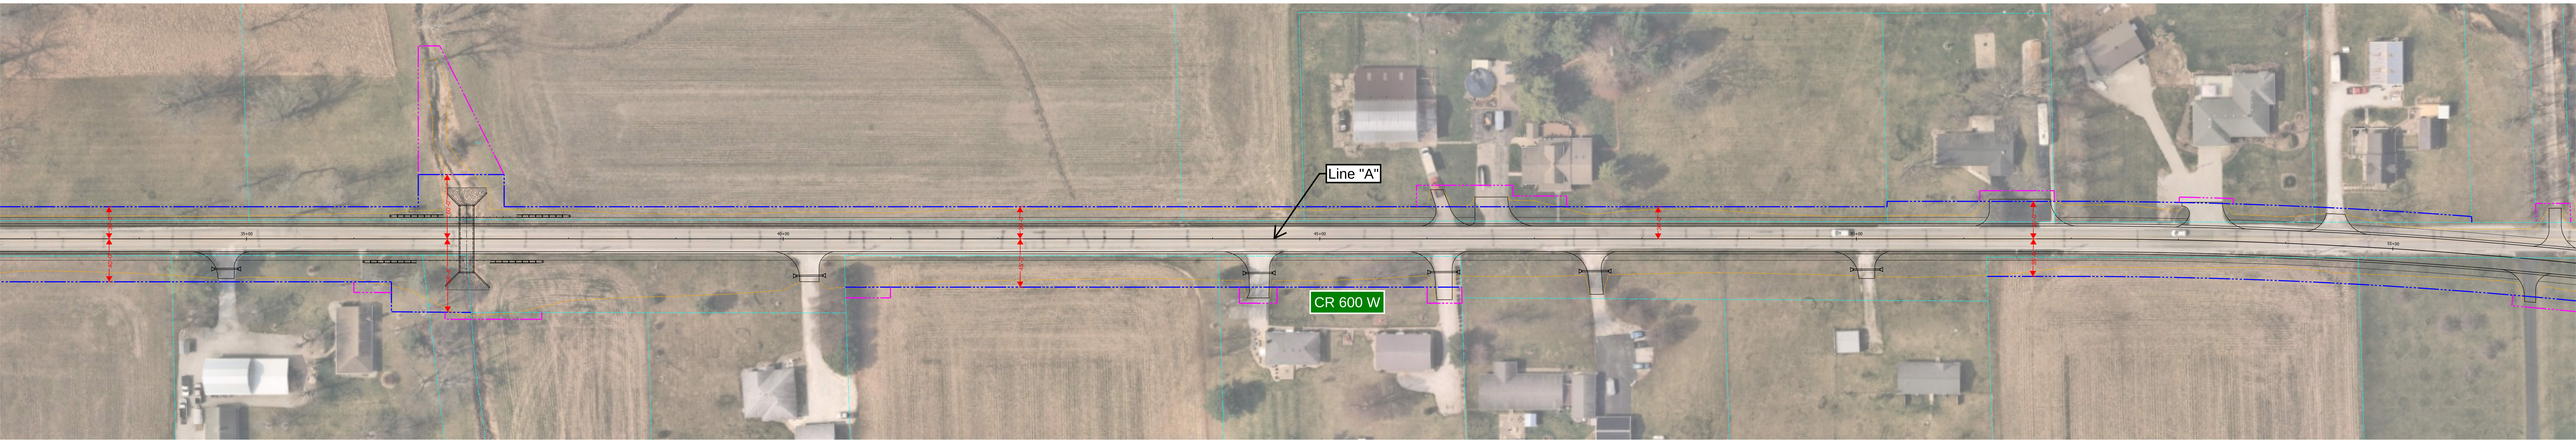

Legend

- Constr. Limits
- Existing R/W
- Proposed R/W
- Temp. R/W

CR 600W RECONSTRUCTION
FROM CR 600S TO W STINEMYER RD.

N

Scale: 1" = 20'

Legend

- Constr. Limits
- Existing R/W
- Proposed R/W
- Temp. R/W